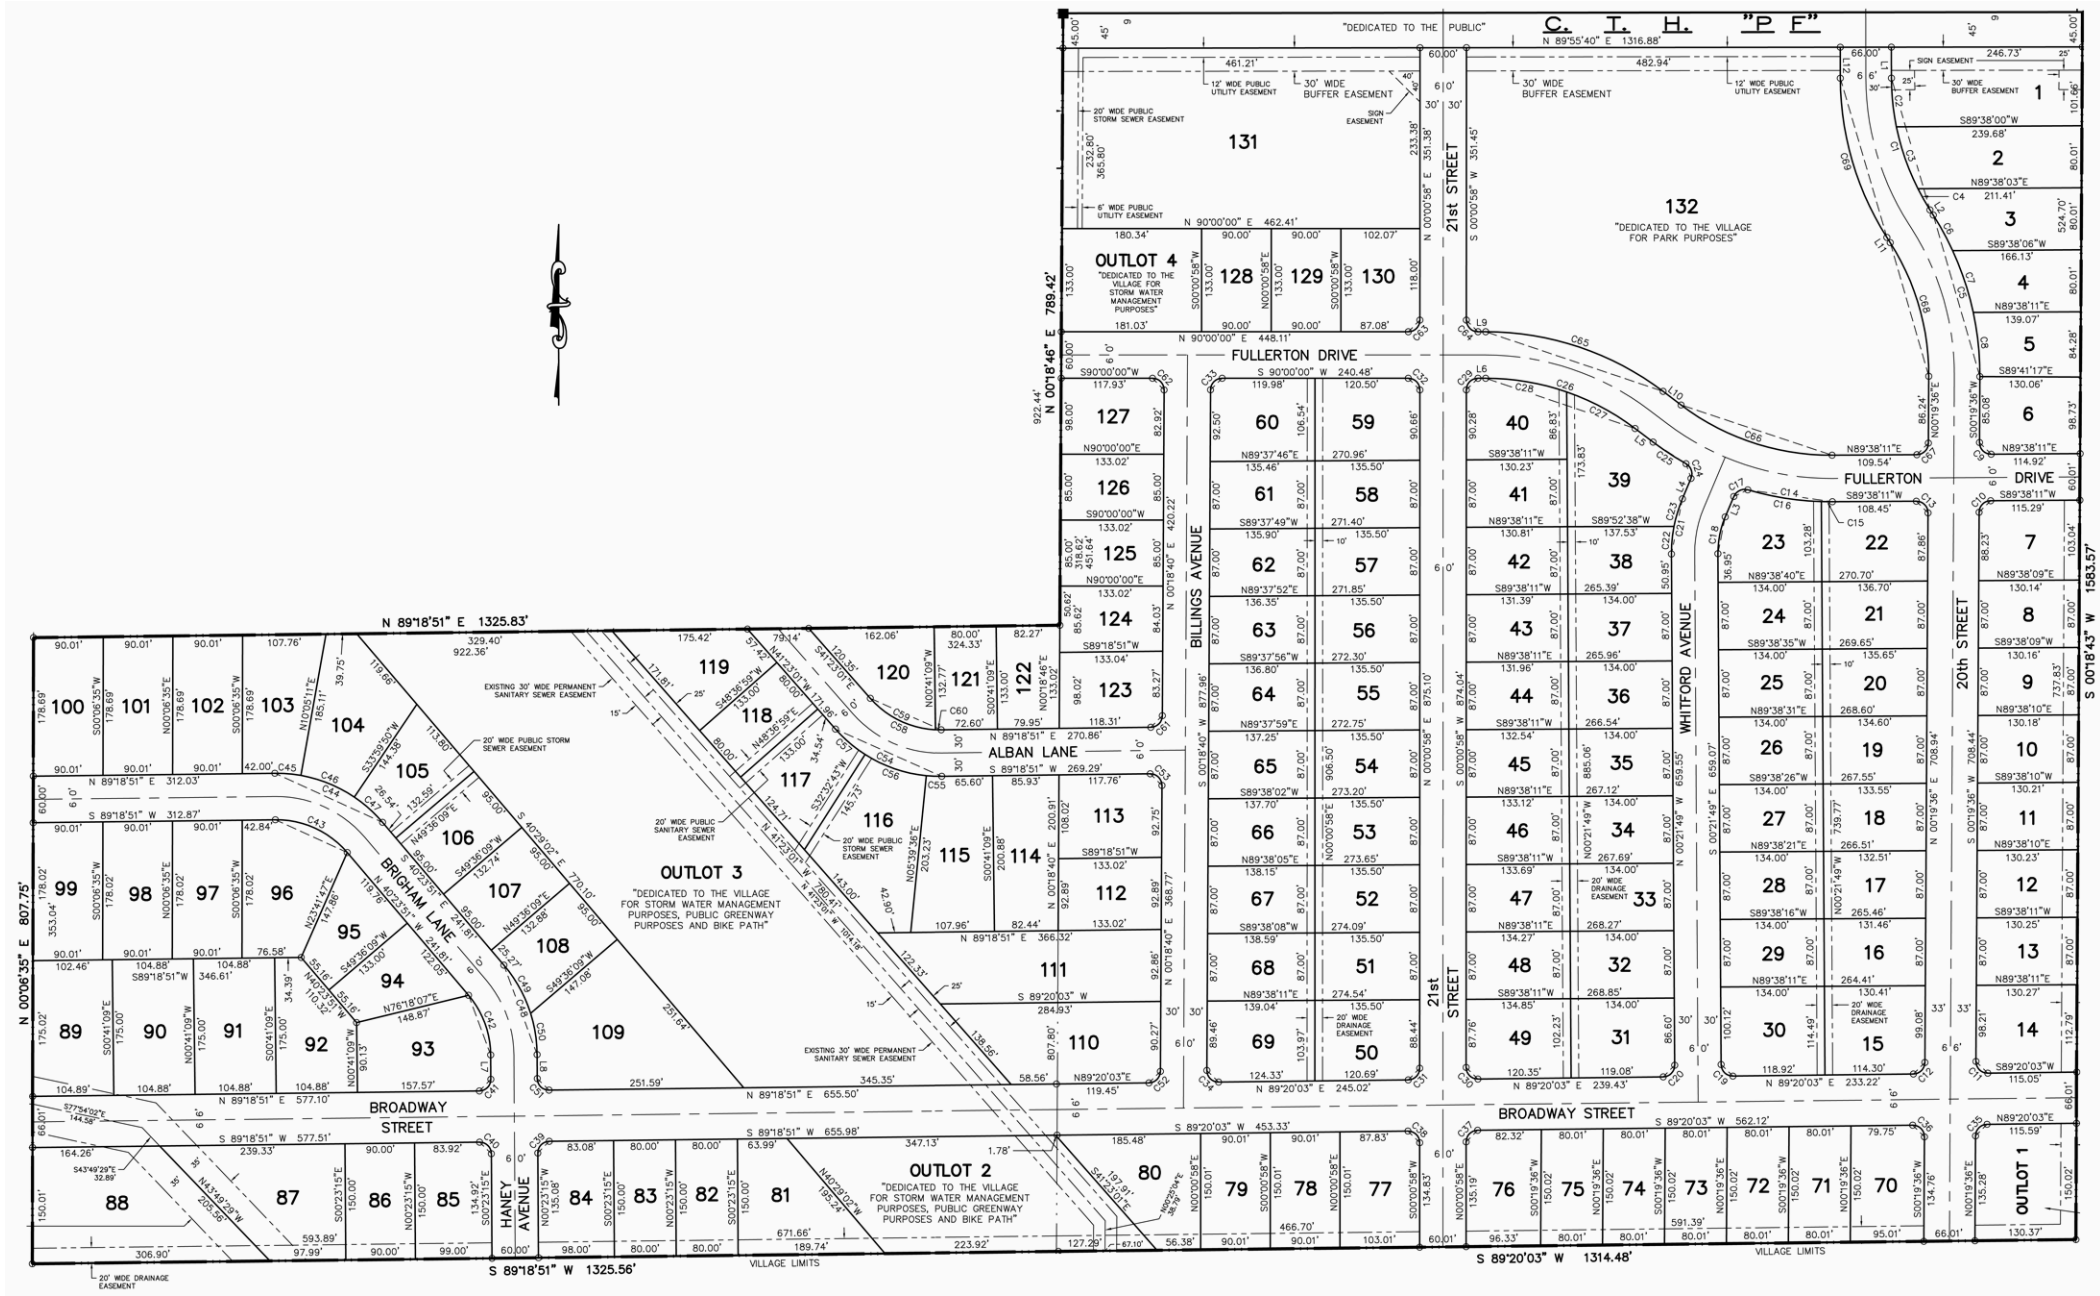
C. T. H. "P F"
"DEDICATED TO THE PUBLIC"
N 89°55'40" E 1316.88'
131
132
"DEDICATED TO THE VILLAGE FOR PARK PURPOSES"
OUTLOT 4
"DEDICATED TO THE VILLAGE FOR STORM WATER MANAGEMENT PURPOSES"
OUTLOT 3
"DEDICATED TO THE VILLAGE FOR STORM WATER MANAGEMENT PURPOSES, PUBLIC GREENWAY PURPOSES AND BIKE PATH"
OUTLOT 2
"DEDICATED TO THE VILLAGE FOR STORM WATER MANAGEMENT PURPOSES, PUBLIC GREENWAY PURPOSES AND BIKE PATH"
OUTLOT 1
FULLERTON DRIVE
ALBAN LANE
BROADWAY STREET
BRIGHAM LANE
HANEY AVENUE
BILLINGS AVENUE
21st STREET
WHITFORD AVENUE
20th STREET
N 89°18'51" E 1325.83'
S 89°18'51" W 1325.56'
N 00°06'35" E 807.75'
N 00°18'46" E 789.42'
S 00°18'43" W 1583.57'
S 89°20'03" W 1314.48'
VILLAGE LIMITS